



MONUMENT RECORD

STATE OF INDIANA-COUNTY OF MONROE

Section: 21, Township: 7 NORTH, Range: 1 WEST,

Monument Description & Remarks: PK NAIL IN CENTERLINE

Recovery Tie Drawing

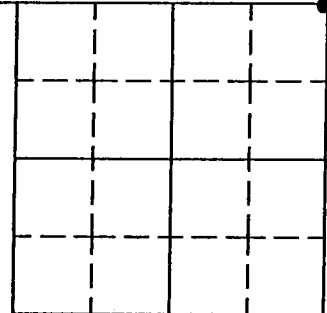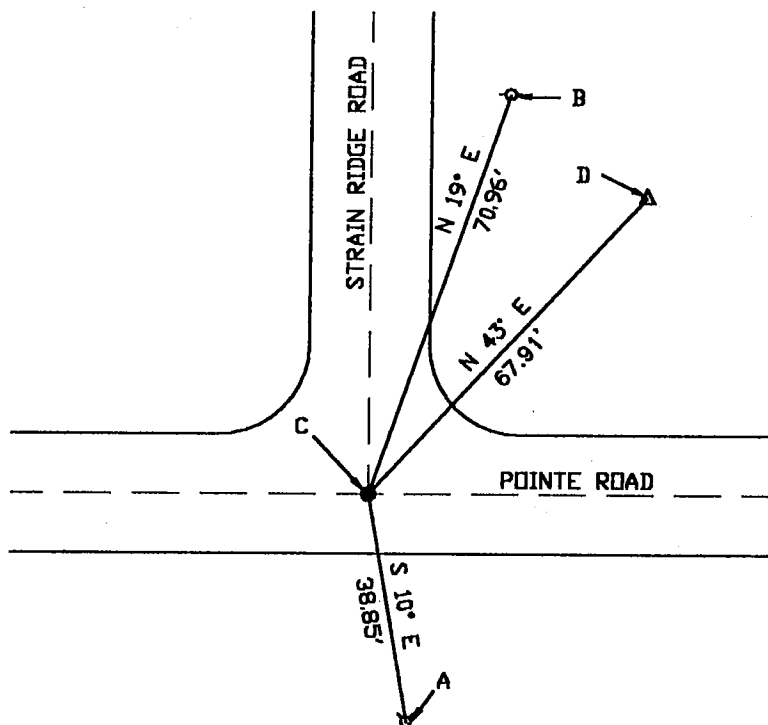

- A=⊕ FIRE HYDRANT
- B=○ POWER POLE
- C=• PK NAIL
- D=Δ WITNESS MONUMENT

Section Corner: PK NAIL

Northing: 1379673.447 Easting: 3113655.086 Elev:

Witness: 102 S


Northing: 1379723.417 Easting: 3113701.072 Elev: 705.59

State Plan Coordinate (NAD83 Survey Feet, Indiana West Zone)

I, Eric Lee Deckard, here by certify that this document was prepared under my direction in accordance with the provisions of Section 17-3-64-4 through 17-3-64-8 of the Indiana Code, being Acts of 1965, Chapter 319; this 8th day of JULY, 2004 A.D.

Completed by Steven V. Farkas, Monroe County Surveyor

[Signature]
Indiana Registered Land Surveyor No. LS 29900012

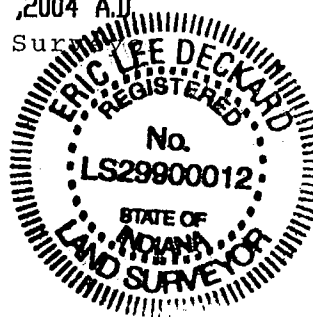

MONUMENT RECORD
State of Indiana - County of Monroe

Section: 21


Township: 7 North

Range: 1 West

Corner ID: Cl Cr M-13

Monument Description & Remarks: Found PK nail in centerline of Strain Ridge Road and Pointe Road at NE corner of section. Survey marker sign set 5.5' up on post, 9' south of point B (description below).

References on file in the County Surveyor's Office: Survey of Lakeview Elementary School prepared by Phil Tapp, R.L.S., recorded in Book 5, Page 32, in the County Recorder's Office.

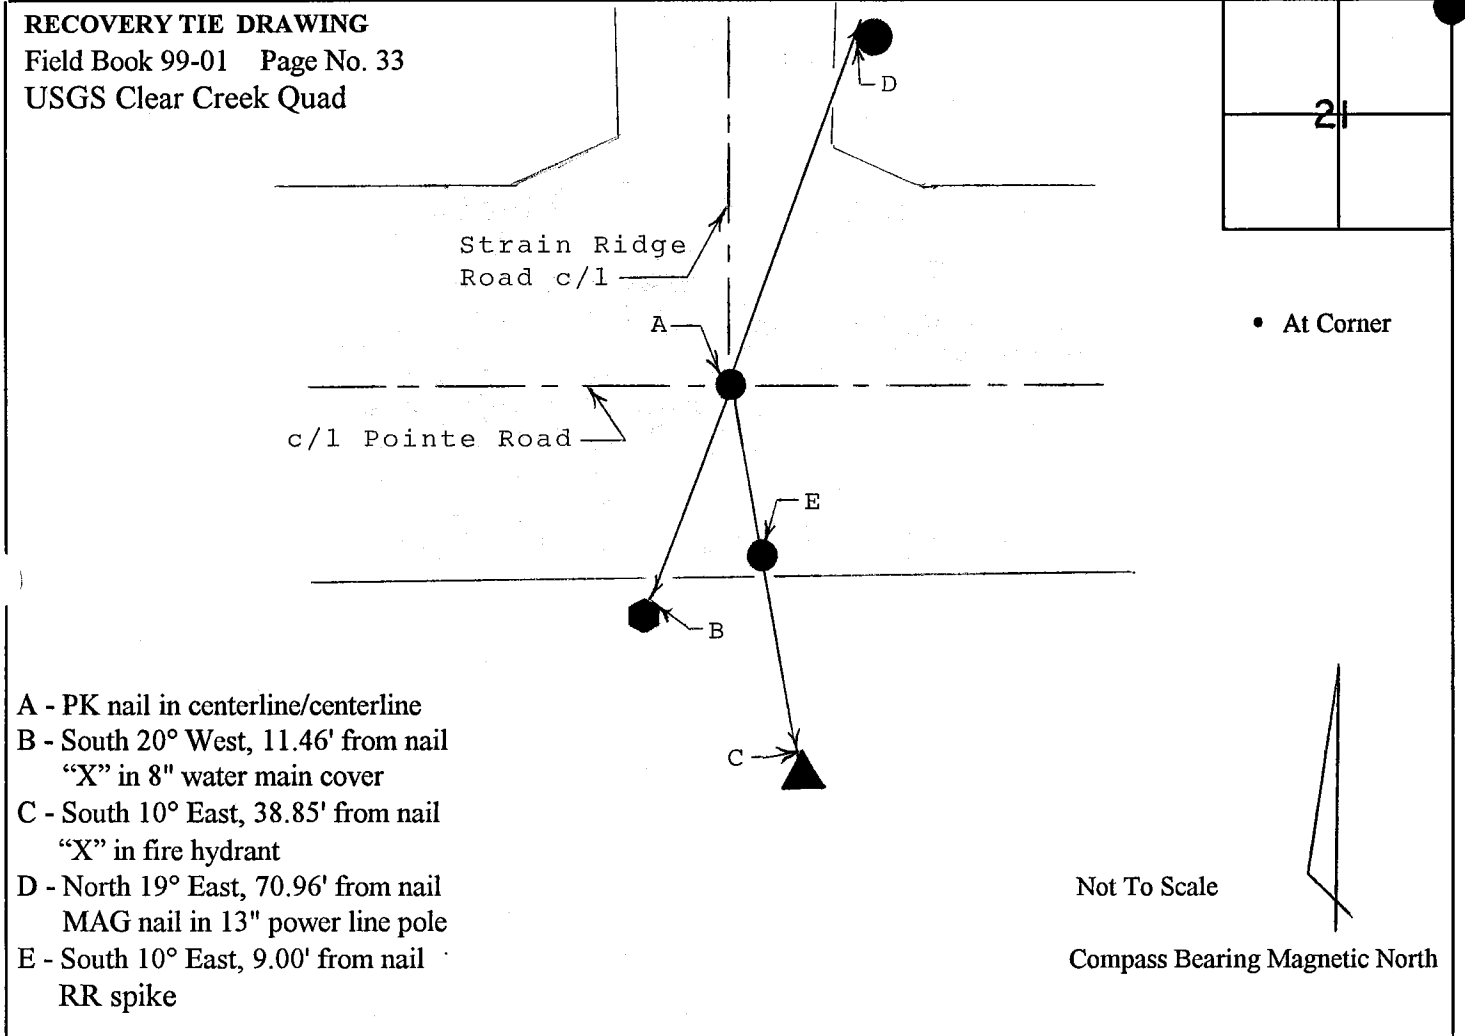

I, Kevin P. Enright, Monroe County Surveyor, hereby certify that this document was prepared under my direction in accordance with the provisions of Section 36-2-12-1 of the Indiana Code; and the above data is given under my hand and seal this 21st day of June, 1999.

Kevin P. Enright

Administered by Surveyor Review Board

August 12, 1999

